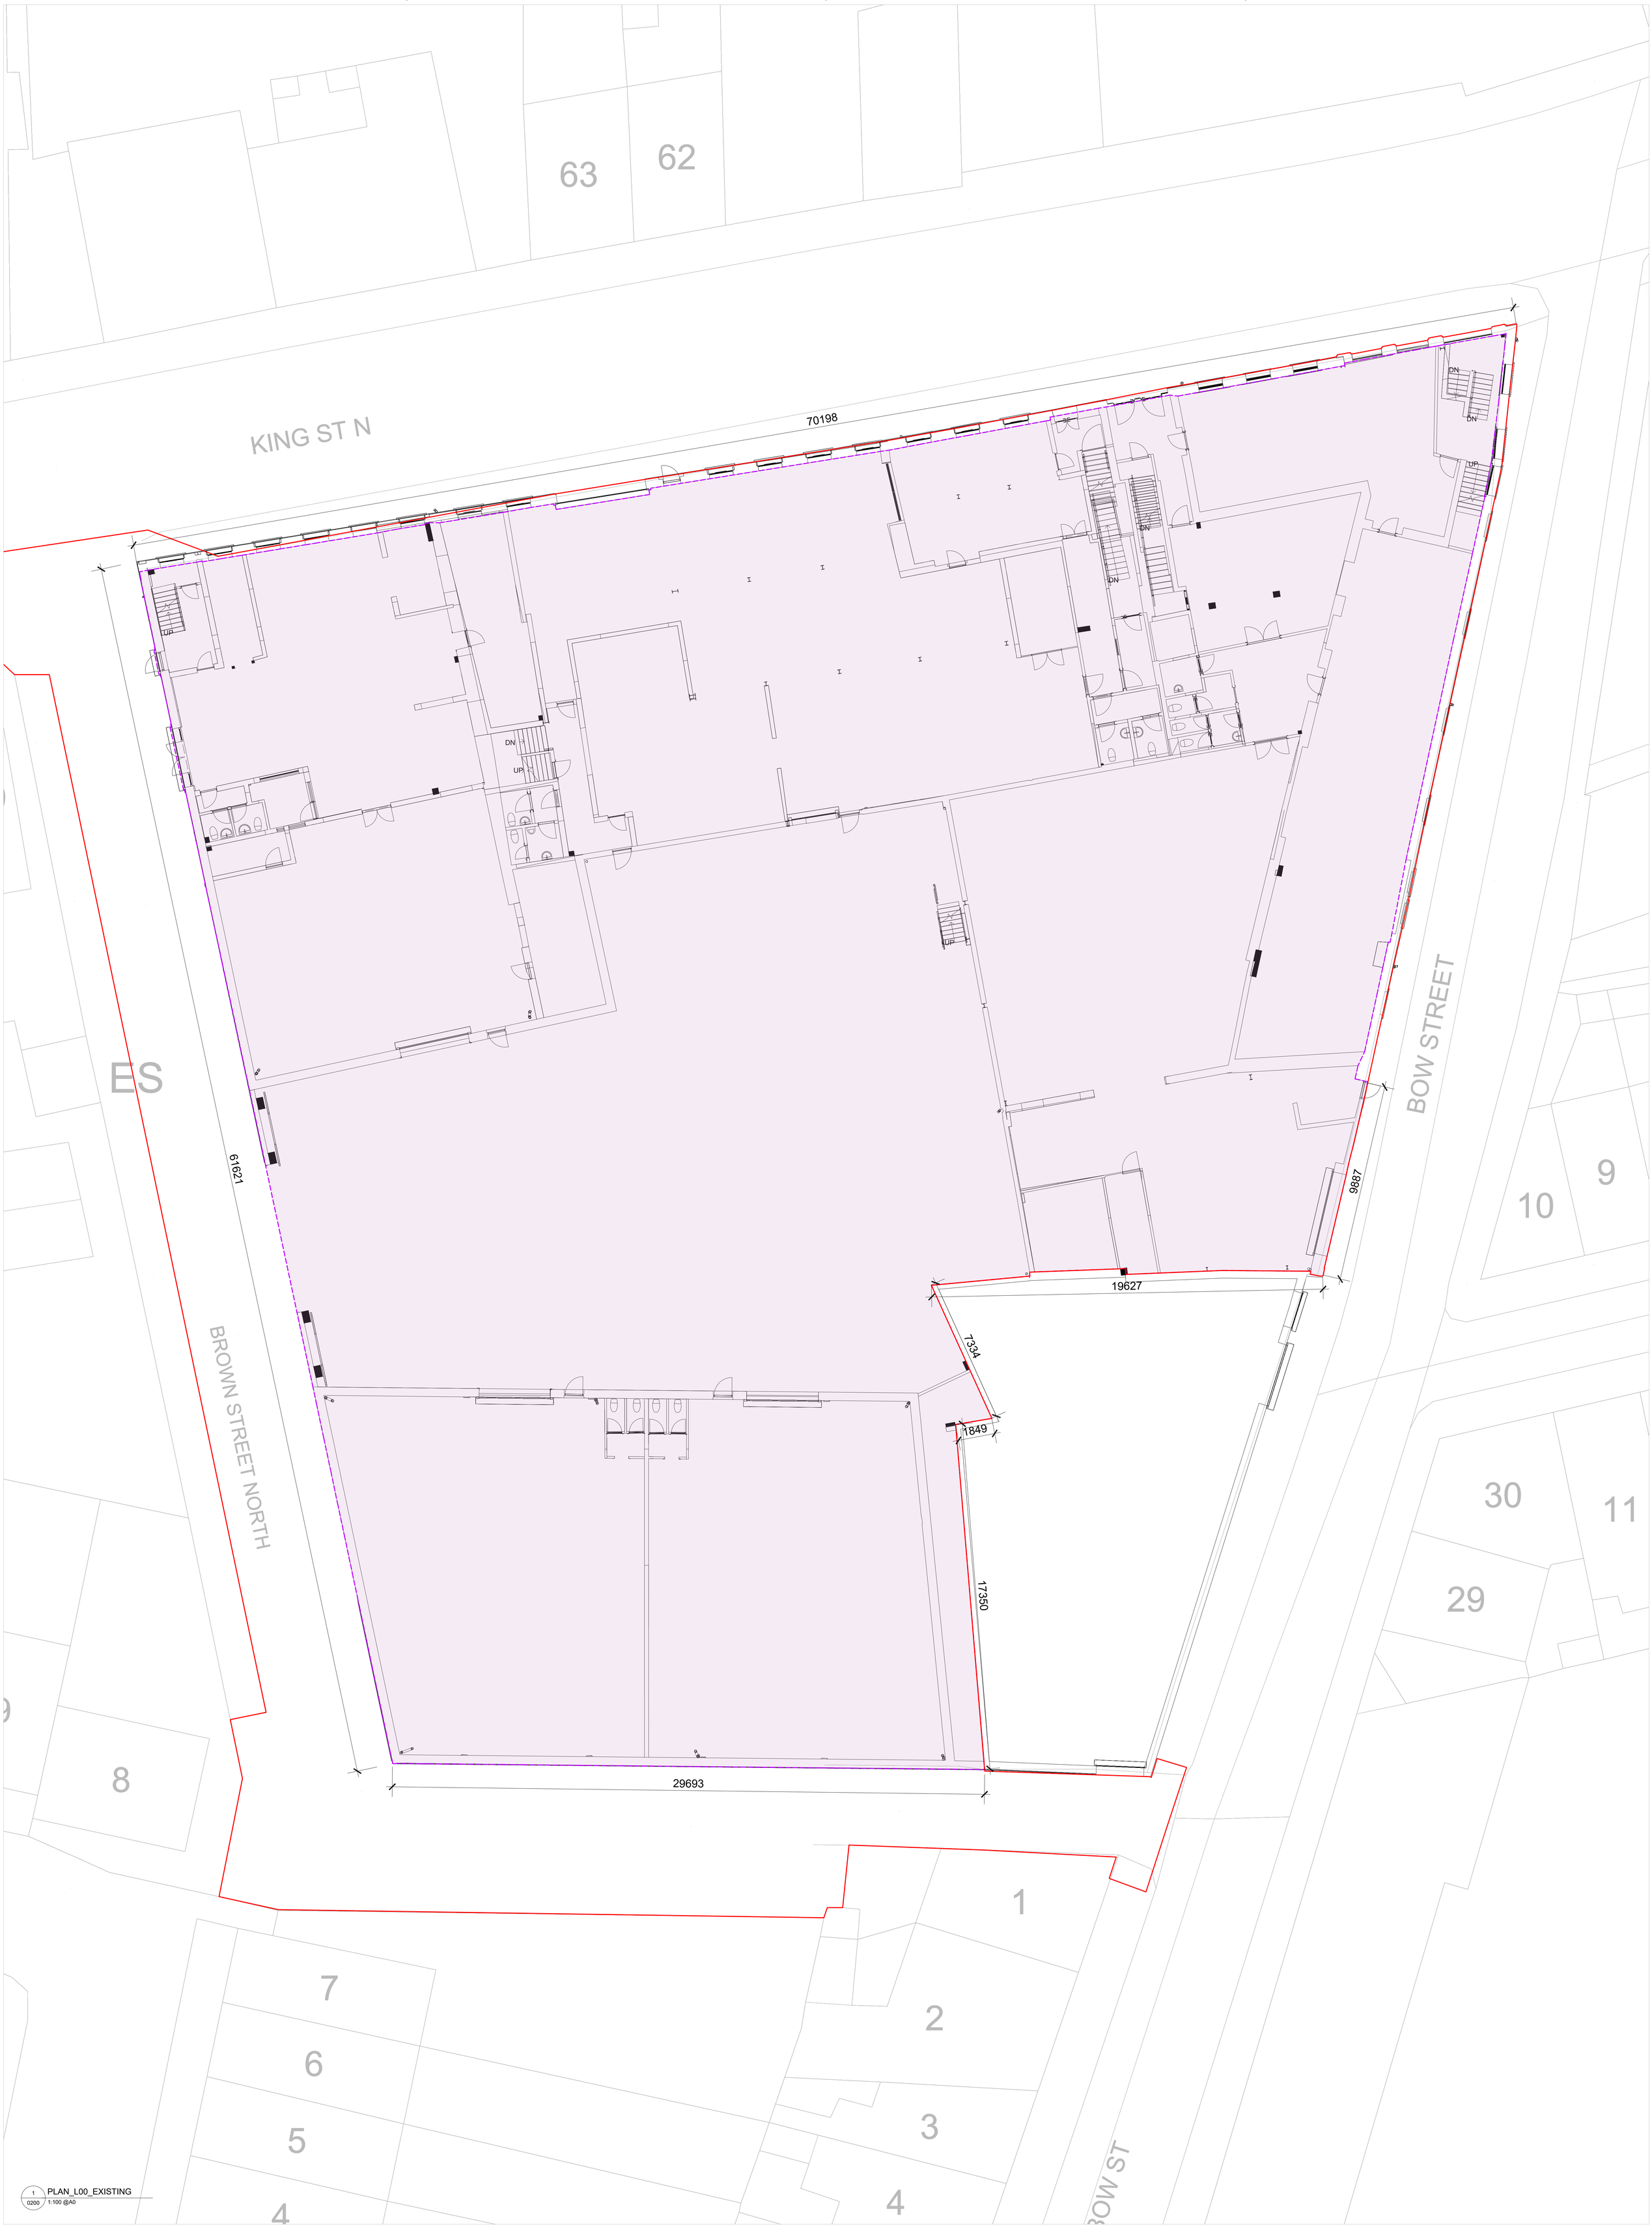

1 / 0200 PLAN_L00_EXISTING
1:100 @A0

NOTES / LEGEND

EXISTING

PROPOSED DEMOLITION WORKS

Key Plan:

Rev:	Date:	Description:	By:

MOLA
2 Donnybrook Road,
Donnybrook,
Dublin 4, Ireland
Telephone +353 1 218 3900
www.molaarchitecture.com

Notes
Do not scale.
Use figured dimensions only.
This drawing is to be read in conjunction with all relevant specifications and drawings.
All dimensions to be checked on site.
In the event of any discrepancies between drawings, the contractor is to inform the Architect immediately.

© COPYRIGHT This drawing or design may not be reproduced without permission

Stage: PLANNING

Client: /

Project: 139-149, NORTH KING STREET

Drawing: PLAN_L00_EXISTING

Date:	Scale:	Stage:	Int. Job No:
APRIL 2025	1:100 @A0	P	23005

Drawing No.: 23005_MOLA_A01_00_DR_A_XX_0200E

Status: Revision: